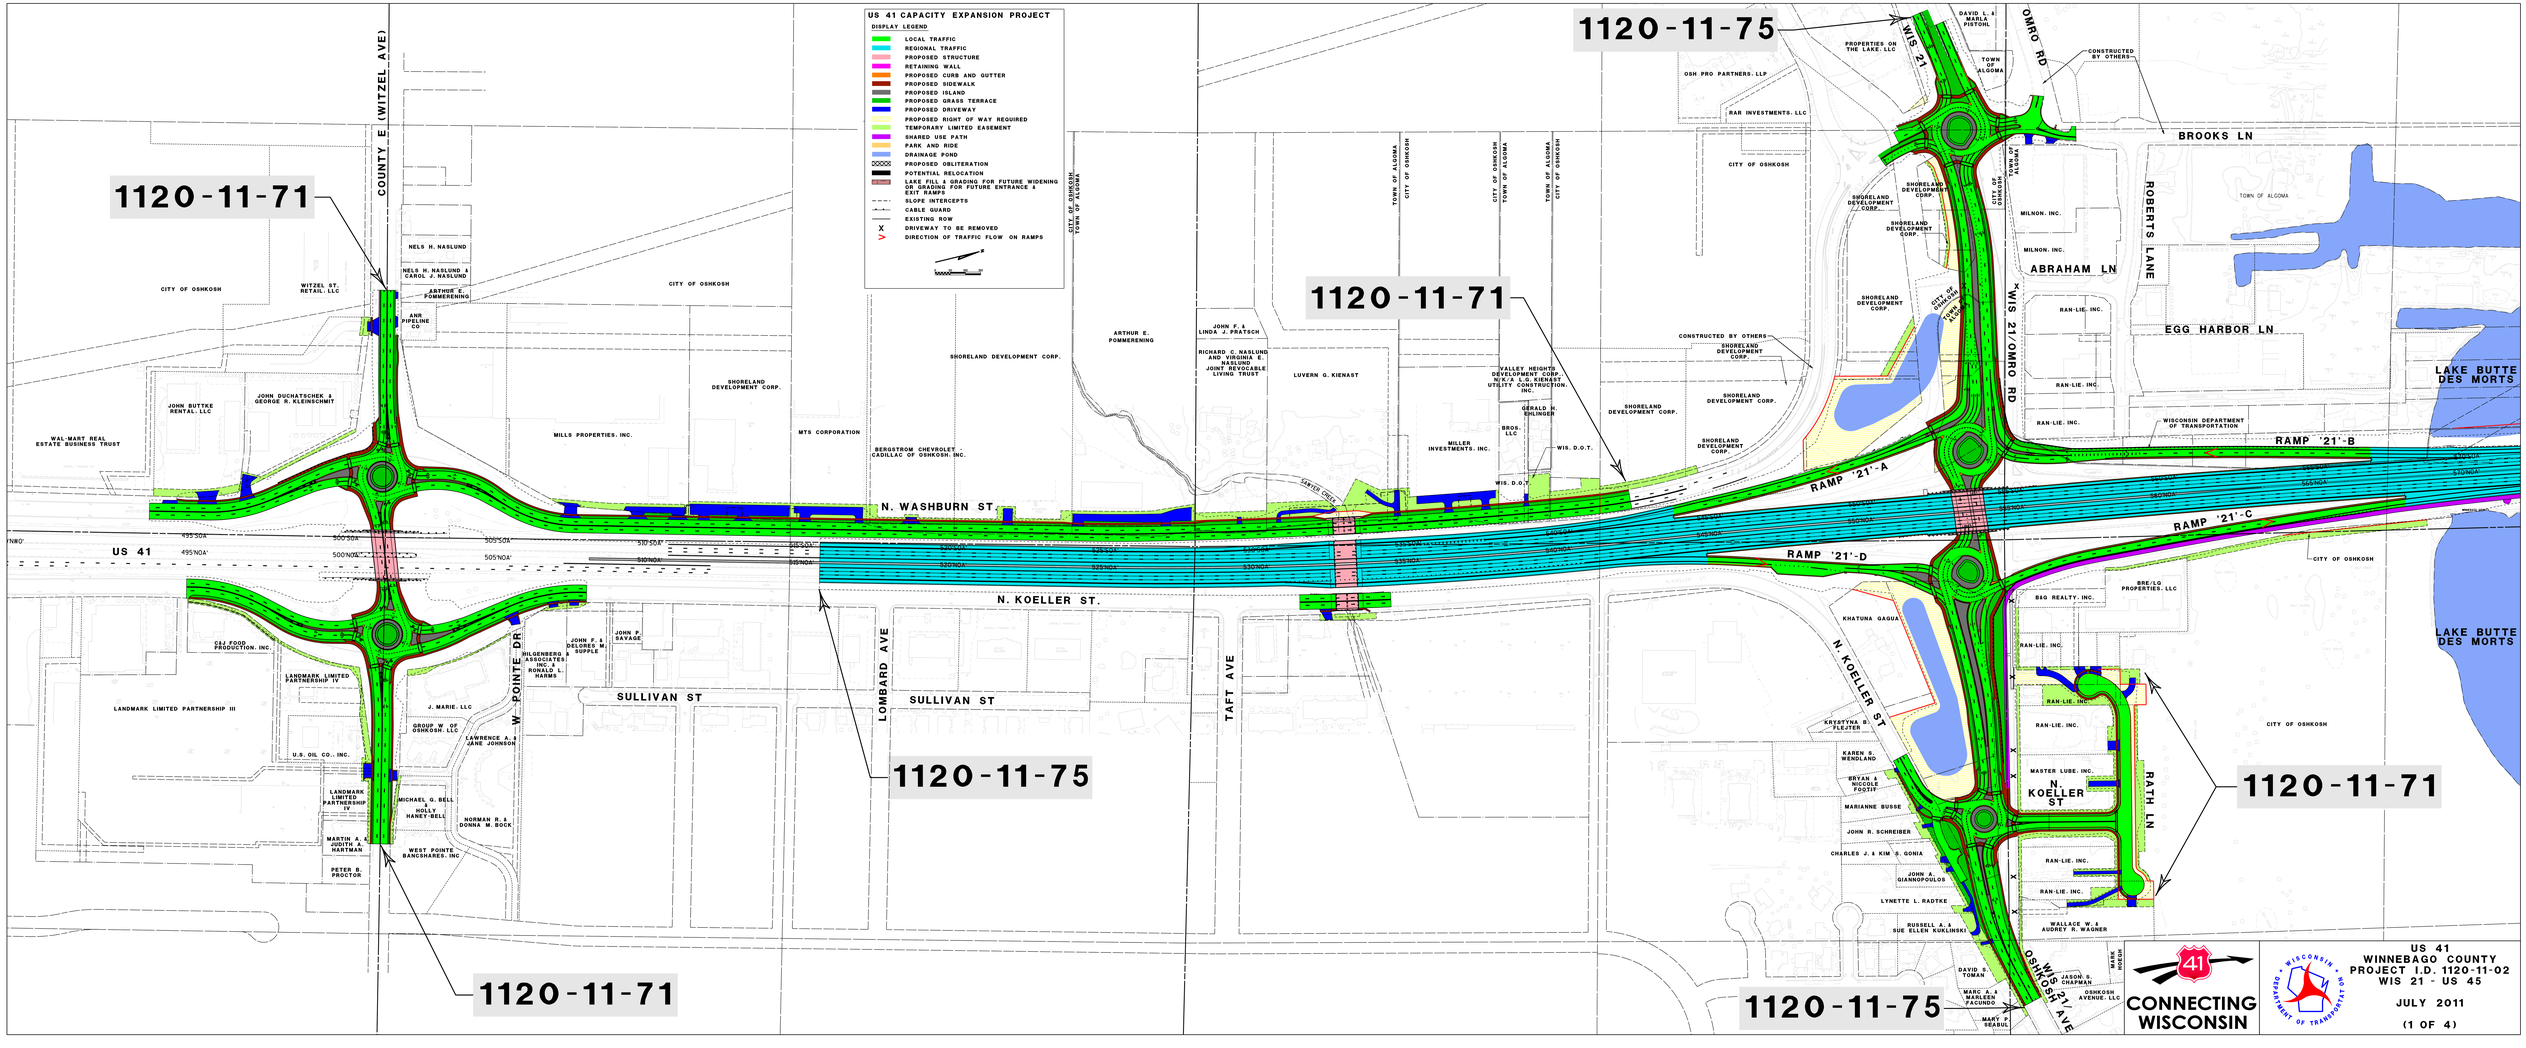
US 41 CAPACITY EXPANSION PROJECT
DISPLAY LEGEND
LOCAL TRAFFIC
REGIONAL TRAFFIC
PROPOSED STRUCTURE
RETAINING WALL
PROPOSED CURB AND GUTTER
PROPOSED SIDEWALK
PROPOSED ISLAND
PROPOSED GRASS TERRACE
PROPOSED DRIVEWAY
PROPOSED RIGHT OF WAY REQUIRED
TEMPORARY LIMITED EASEMENT
SHARED USE PATH
PARK AND RIDE
DRAINAGE POND
PROPOSED OBLITERATION
POTENTIAL RELOCATION
LAKE FILL & GRADING FOR FUTURE WIDENING OR GRADING FOR FUTURE ENTRANCE & EXIT RAMPS
SLOPE INTERCEPTS
CABLE GUARD
EXISTING ROW
DRIVEWAY TO BE REMOVED
DIRECTION OF TRAFFIC FLOW ON RAMPS
1120-11-71
1120-11-75
COUNTY E (WITZEL AVE)
N. WASHBURN ST.
N. KOELLER ST.
US 41
SULLIVAN ST
LOMBARD AVE
TAFT AVE
W POINTE DR
WIS 21/OMRO RD
OSHKOSH AVE
BROOKS LN
ROBERTS LANE
ABRAHAM LN
EGG HARBOR LN
RATH LN
RAMP '21'-A
RAMP '21'-B
RAMP '21'-C
RAMP '21'-D
LAKE BUTTE DES MORTS
CITY OF OSHKOSH
TOWN OF ALGOMA
WISCONSIN DEPARTMENT OF TRANSPORTATION
CONSTRUCTED BY OTHERS
CONNECTING WISCONSIN
US 41
WINNEBAGO COUNTY
PROJECT I.D. 1120-11-02
WIS 21 - US 45
JULY 2011
(1 OF 4)