PROVIDED BY WISDOT NE REGION

LEGEND	CONSTRUCTION AVAILABLE THIS PHASE	CONSTRUCTION CRITICAL FOR NEXT PHASE
PERMANENT BRIDGE		
EMBANKMENT		
TEMPORARY BRIDGE		
TEMPORARY ROADWAY		
TEMPORARY WALL (TW)	TW TW	
PERMANENT MSE WALL (PW)	PW PW	
NOISE WALL (N)	N N N	
ROAD/RAMP CLOSED	XXXXXX	
DEMOLITION AND REMOVAL		
TRAFFIC MAINTAINED/ DIRECTION OF TRAVEL		
OPEN TO TRAFFIC		
TEMPORARY SIGNAL	T	
EXISTING BRIDGE NUMBER	(B-05-XXXX)	
NEW BRIDGE NUMBER	B-05-XXXX	
NEW NOISE WALL NUMBER	N-05-XXXX	
NEW RETAINING WALL NUMBER	R-05-XXXX	
BEAVER DAM CREEK (C)		
COMPLETED CONSTRUCTION NOT IN USE		

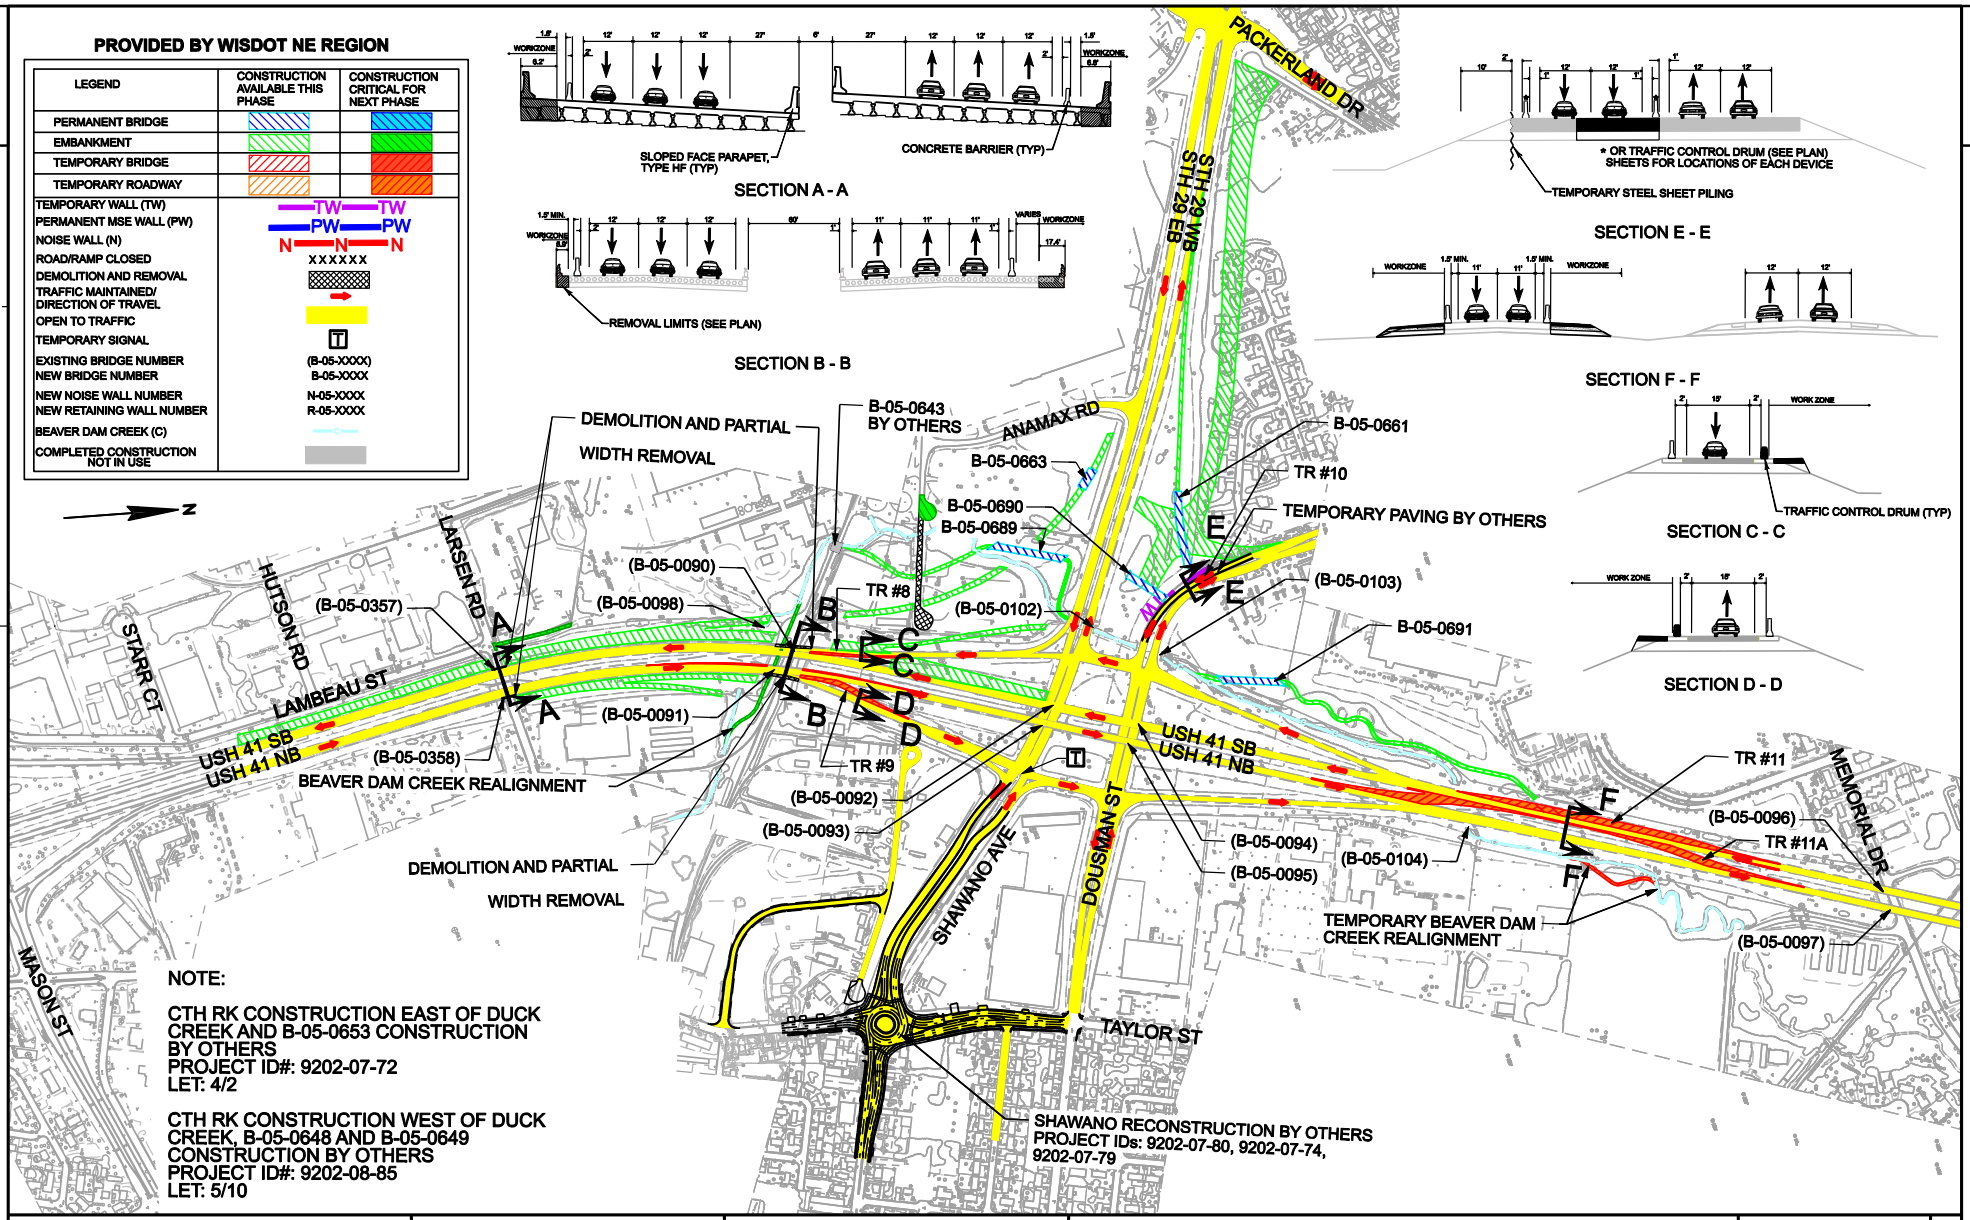

NOTE:

CTH RK CONSTRUCTION EAST OF DUCK CREEK AND B-05-0653 CONSTRUCTION BY OTHERS
PROJECT ID#: 9202-07-72
LET: 4/2

CTH RK CONSTRUCTION WEST OF DUCK CREEK, B-05-0648 AND B-05-0649 CONSTRUCTION BY OTHERS
PROJECT ID#: 9202-08-85
LET: 5/10

PROJECT NO: 1133-03-82/84	HWY: USH 41	COUNTY: BROWN	CONSTRUCTION STAGE 1 - TRAFFIC PHASE 1	SHEET	E

FILE NAME : \\madw00\ingrproj\48319_US_41_COR_MGT\t1\exhibit\US 41-WIS 29\Construction Staging\Contract construction staging\Contract [illegible] For Adam [illegible] stage 1.dgn PLOT NAME : $FILE$ PLOT SCALE : 600.000000:1.000000

WISDOT/CADDS SHEET 42

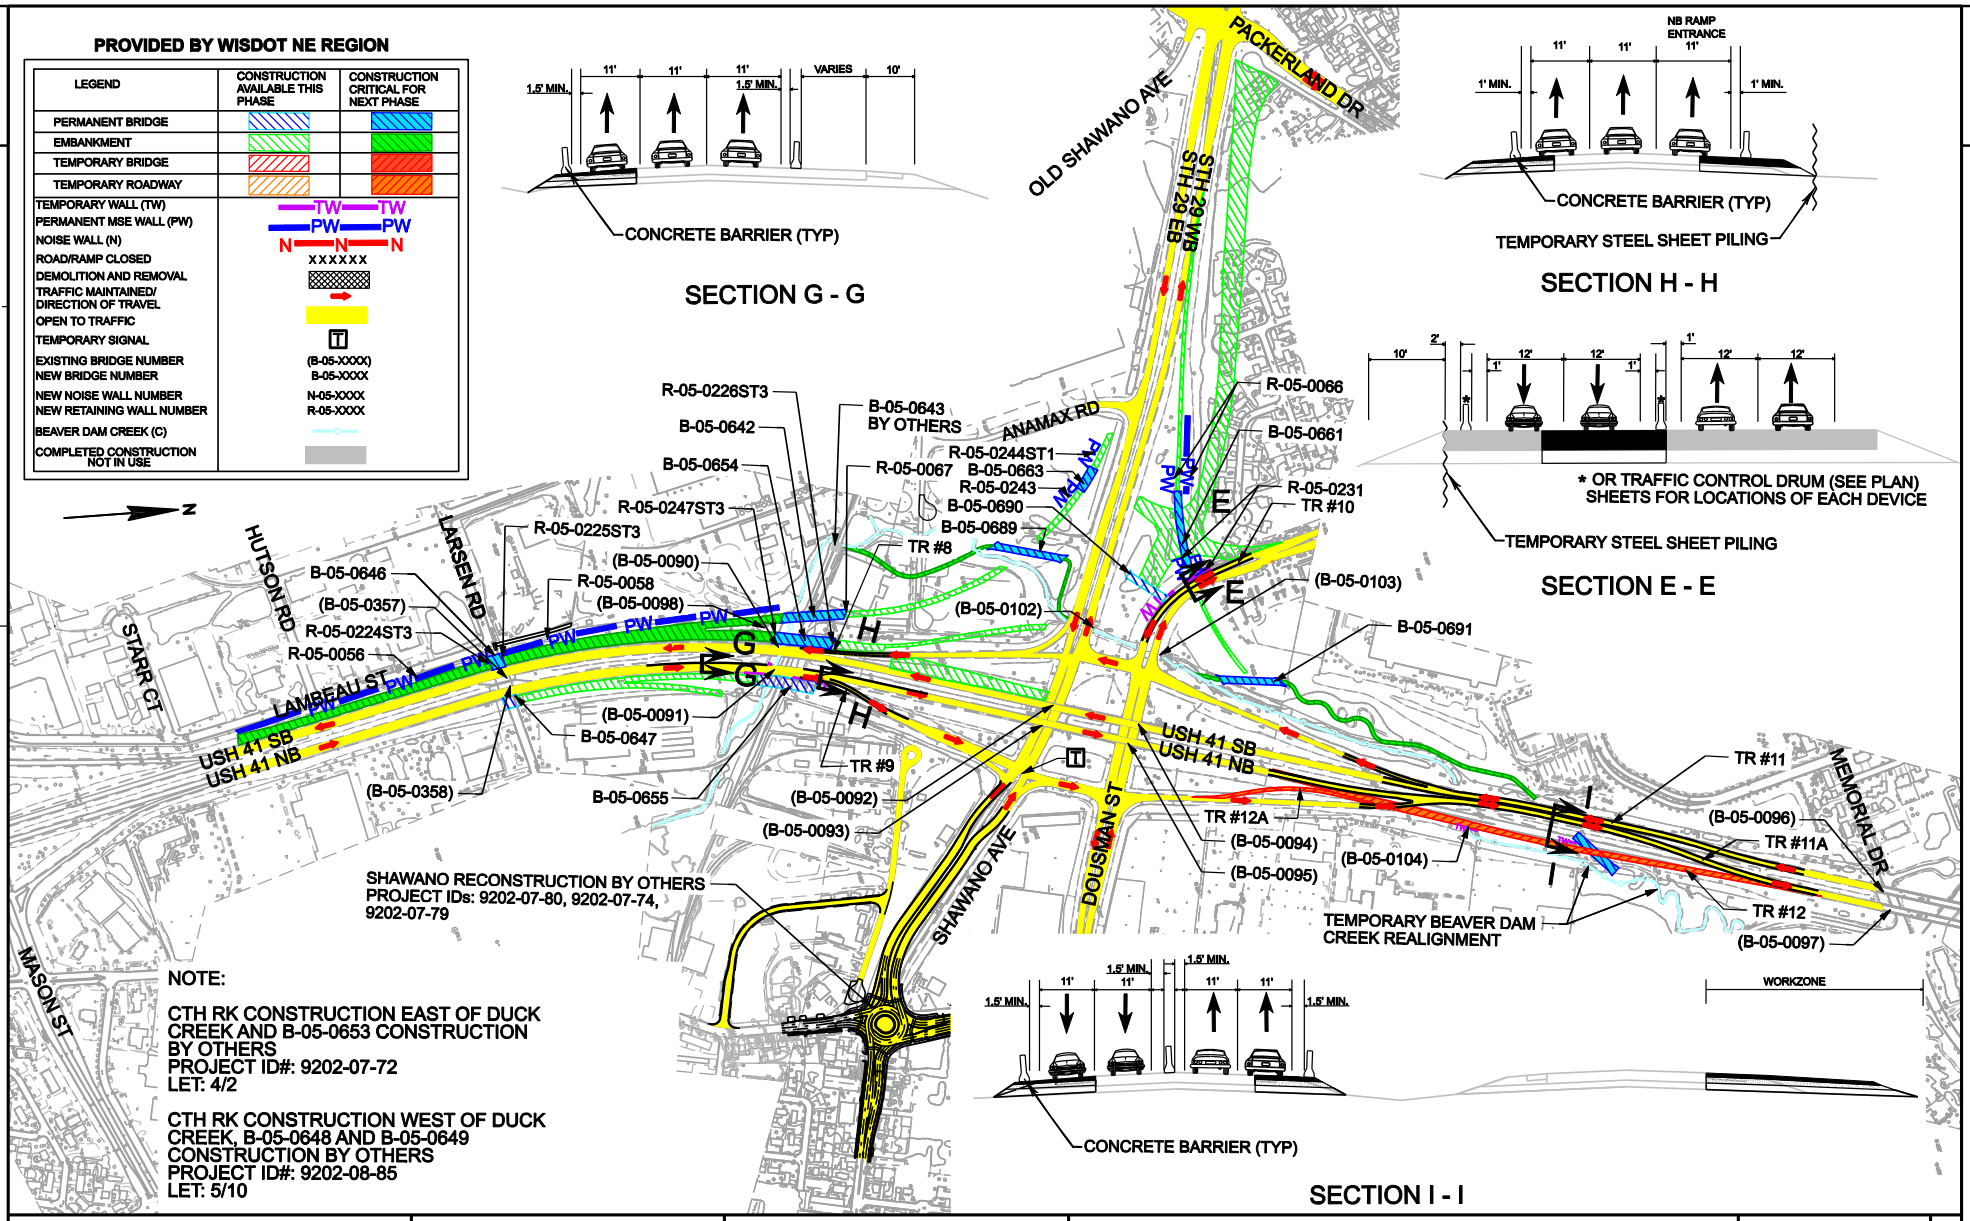

PROJECT NO: 1133-03-82/84	HWY: USH 41	COUNTY: BROWN	CONSTRUCTION STAGE 2- TRAFFIC PHASE 1	SHEET	E

FILE NAME : \\madw00\ingrproj\48319_US_41_COR_MGT\t1\exhibit\US 41-WIS 29\Construction Staging\Contract construction staging\Contract Plots\...\For Adam\...stage 2.dgn PLOT NAME : $FILE$ PLOT SCALE : 600.000000:1.000000 WISDOT/CADDS SHEET 42