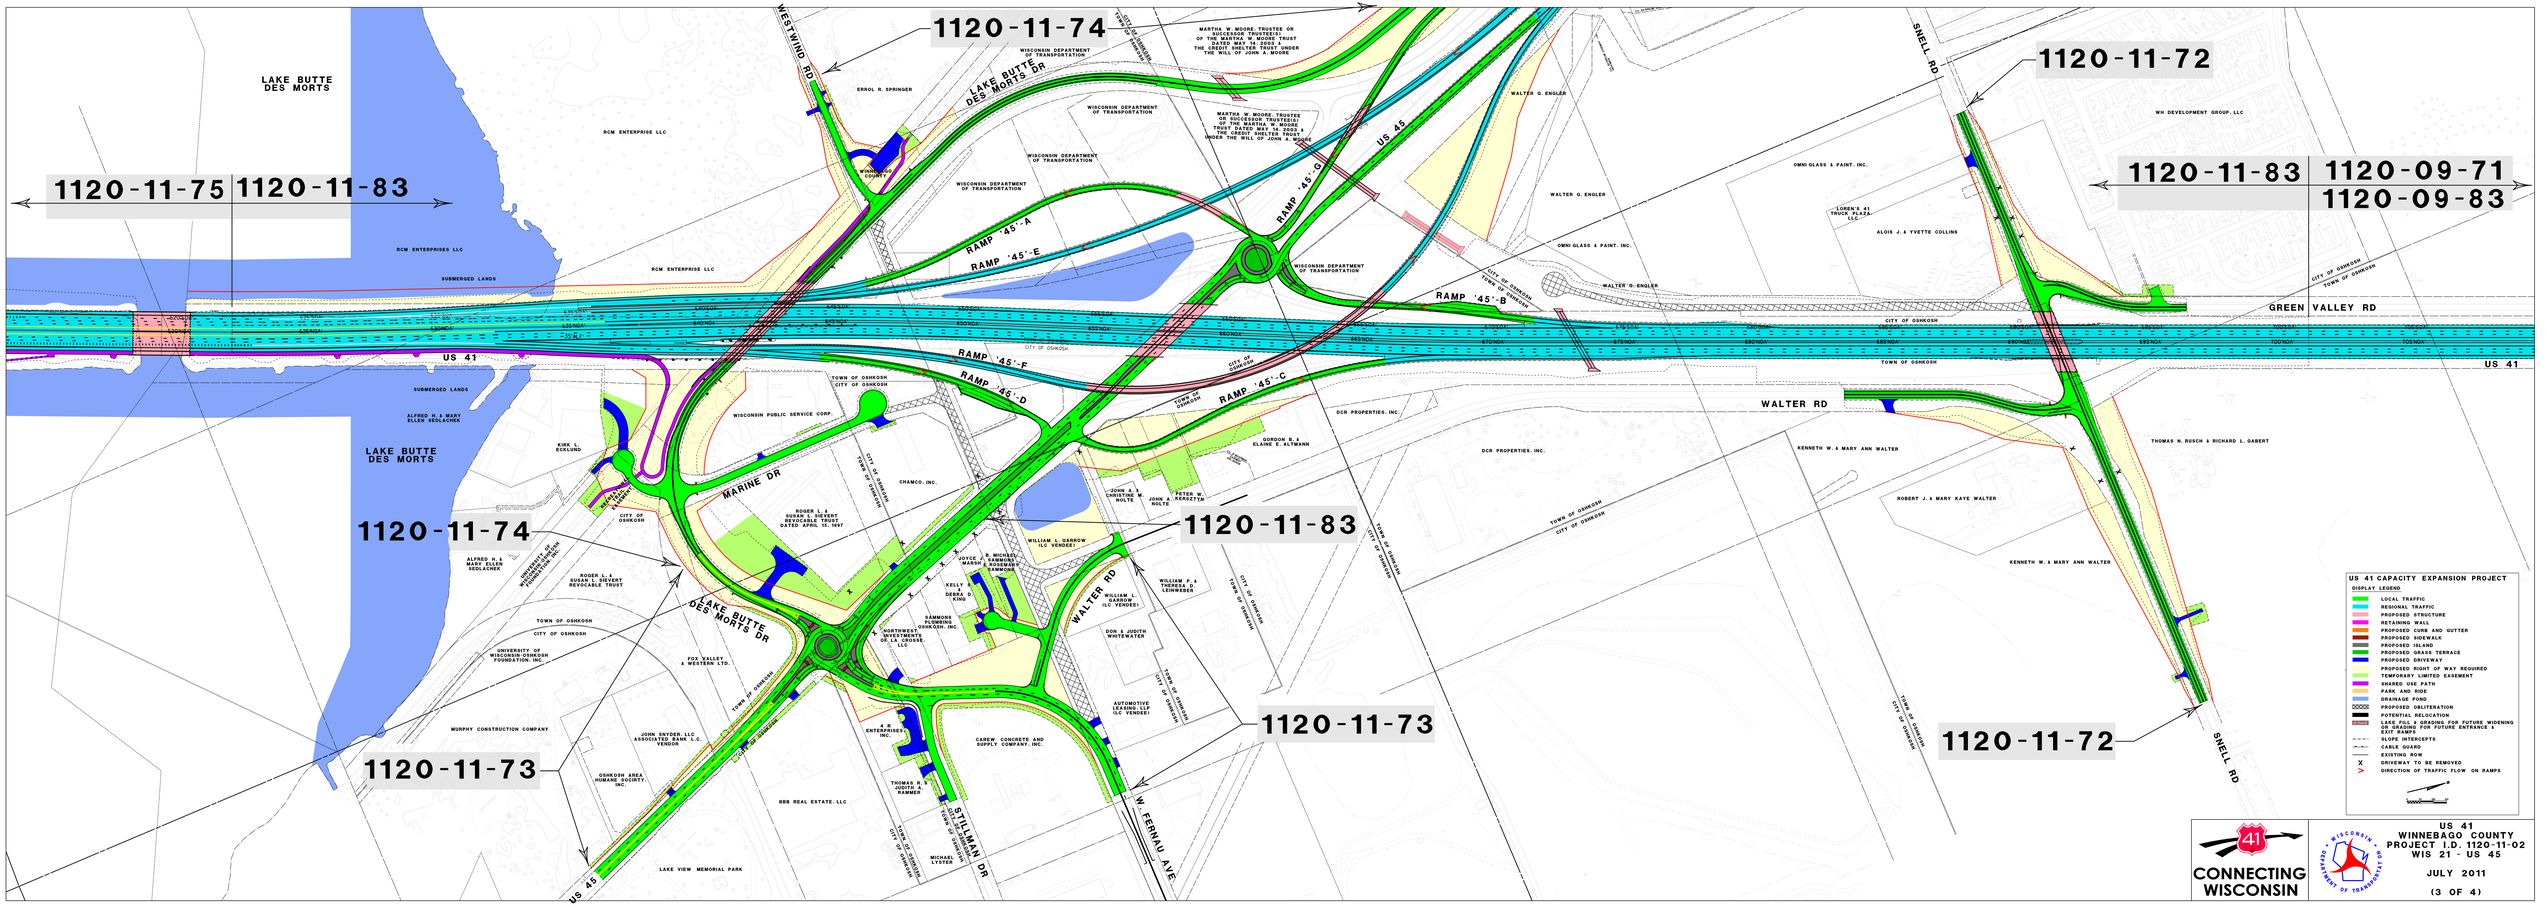
1120-11-74
1120-11-75 | 1120-11-83
1120-11-74
1120-11-73
1120-11-83
1120-11-73
1120-11-72
1120-11-83 | 1120-09-71
1120-09-83
1120-11-72
WESTWIND RD
LAKE BUTTE DES MORTS
LAKE BUTTE DES MORTS DR
US 45
RAMP '45'-A
RAMP '45'-E
RAMP '45'-G
RAMP '45'-B
RAMP '45'-F
RAMP '45'-D
RAMP '45'-C
US 41
MARINE DR
WALTER RD
GREEN VALLEY RD
SNELL RD
W. FERNAU AVE.
STILLMAN DR
SUBMERGED LANDS
RCM ENTERPRISE LLC
RCM ENTERPRISES LLC
WISCONSIN DEPARTMENT OF TRANSPORTATION
WINNEBAGO COUNTY
ERROL R. SPRINGER
MARTHA W. MOORE, TRUSTEE OR SUCCESSOR TRUSTEE(S) OF THE MARTHA W. MOORE TRUST DATED APRIL 19, 1977 AND THE CREDIT SHELTER TRUST UNDER THE WILL OF JOHN A. MOORE
WALTER G. ENGLER
OMNI GLASS & PAINT, INC.
LOREN'S 41 TRUCK PLAZA, LLC
ALOIS J. & YVETTE COLLINS
WH DEVELOPMENT GROUP, LLC
CITY OF OSHKOSH
TOWN OF OSHKOSH
WISCONSIN PUBLIC SERVICE CORP.
KIRK L. ECKLUND
ALFRED H. & MARY ELLEN SEDLACHEK
ROGER L. & SUSAN L. RIEVERT REVOCABLE TRUST DATED APRIL 19, 1977
CHAMCO, INC.
GORDON R. & ELAINE E. ALTMANN
DCR PROPERTIES, INC.
JOHN A. & CHRISTINE W. HOLTE
PETER W. KERSZTEN
JOHN A. KERSZTEN
WILLIAM L. GARROW (LC VENDEE)
JOYCE A. RAMMER & RAYMOND E. ROSENBERG
KELLY & DEBRA D. KING
DAMMONS PLUMBING SINKOSH, INC.
NORTHWEST INVESTMENTS OF LA CROSSE, LLC
WILLIAM F. & THERESA D. LEINWEBER
WILLIAM J. GARROW (LC VENDEE)
DON & JUDITH WHITEWATER
AUTOMOTIVE LEASING, LLP (LC VENDEE)
CAREW CONCRETE AND SUPPLY COMPANY, INC.
R. B. ENTERPRISES, INC.
THOMAS R. & JUDITH A. RAMMER
MICHAEL LYSTER
BBB REAL ESTATE, LLC
LAKE VIEW MEMORIAL PARK
JOHN SNYDER, LLC
ASSOCIATED BANK, S.C. VENDOR
OSHKOSH AREA HUMANE SOCIETY, INC.
MURPHY CONSTRUCTION COMPANY
FOX VALLEY & WESTERN LTD.
UNIVERSITY OF WISCONSIN-OSHKOSH FOUNDATION, INC.
CITY OF OSHKOSH
TOWN OF OSHKOSH
KENNETH W. & MARY ANN WALTER
ROBERT J. & MARY KAYE WALTER
THOMAS M. RUSCH & RICHARD L. GABERT
US 41 CAPACITY EXPANSION PROJECT
DISPLAY LEGEND
LOCAL TRAFFIC
REGIONAL TRAFFIC
PROPOSED STRUCTURE
RETAINING WALL
PROPOSED CURB AND GUTTER
PROPOSED SIDEWALK
PROPOSED ISLAND
PROPOSED GRASS TERRACE
PROPOSED DRIVEWAY
PROPOSED RIGHT OF WAY REQUIRED
TEMPORARY LIMITED EASEMENT
SHARED USE PATH
PARK AND RIDE
DRAINAGE POND
PROPOSED OBLITERATION
POTENTIAL RELOCATION
LAKE FILL & GRADING FOR FUTURE WIDENING OR GRADING FOR FUTURE ENTRANCE & EXIT RAMPS
SLOPE INTERCEPTS
CABLE GUARD
EXISTING ROW
DRIVEWAY TO BE REMOVED
DIRECTION OF TRAFFIC FLOW ON RAMPS
CONNECTING WISCONSIN
US 41
WINNEBAGO COUNTY
PROJECT I.D. 1120-11-02
WIS 21 - US 45
JULY 2011
(3 OF 4)