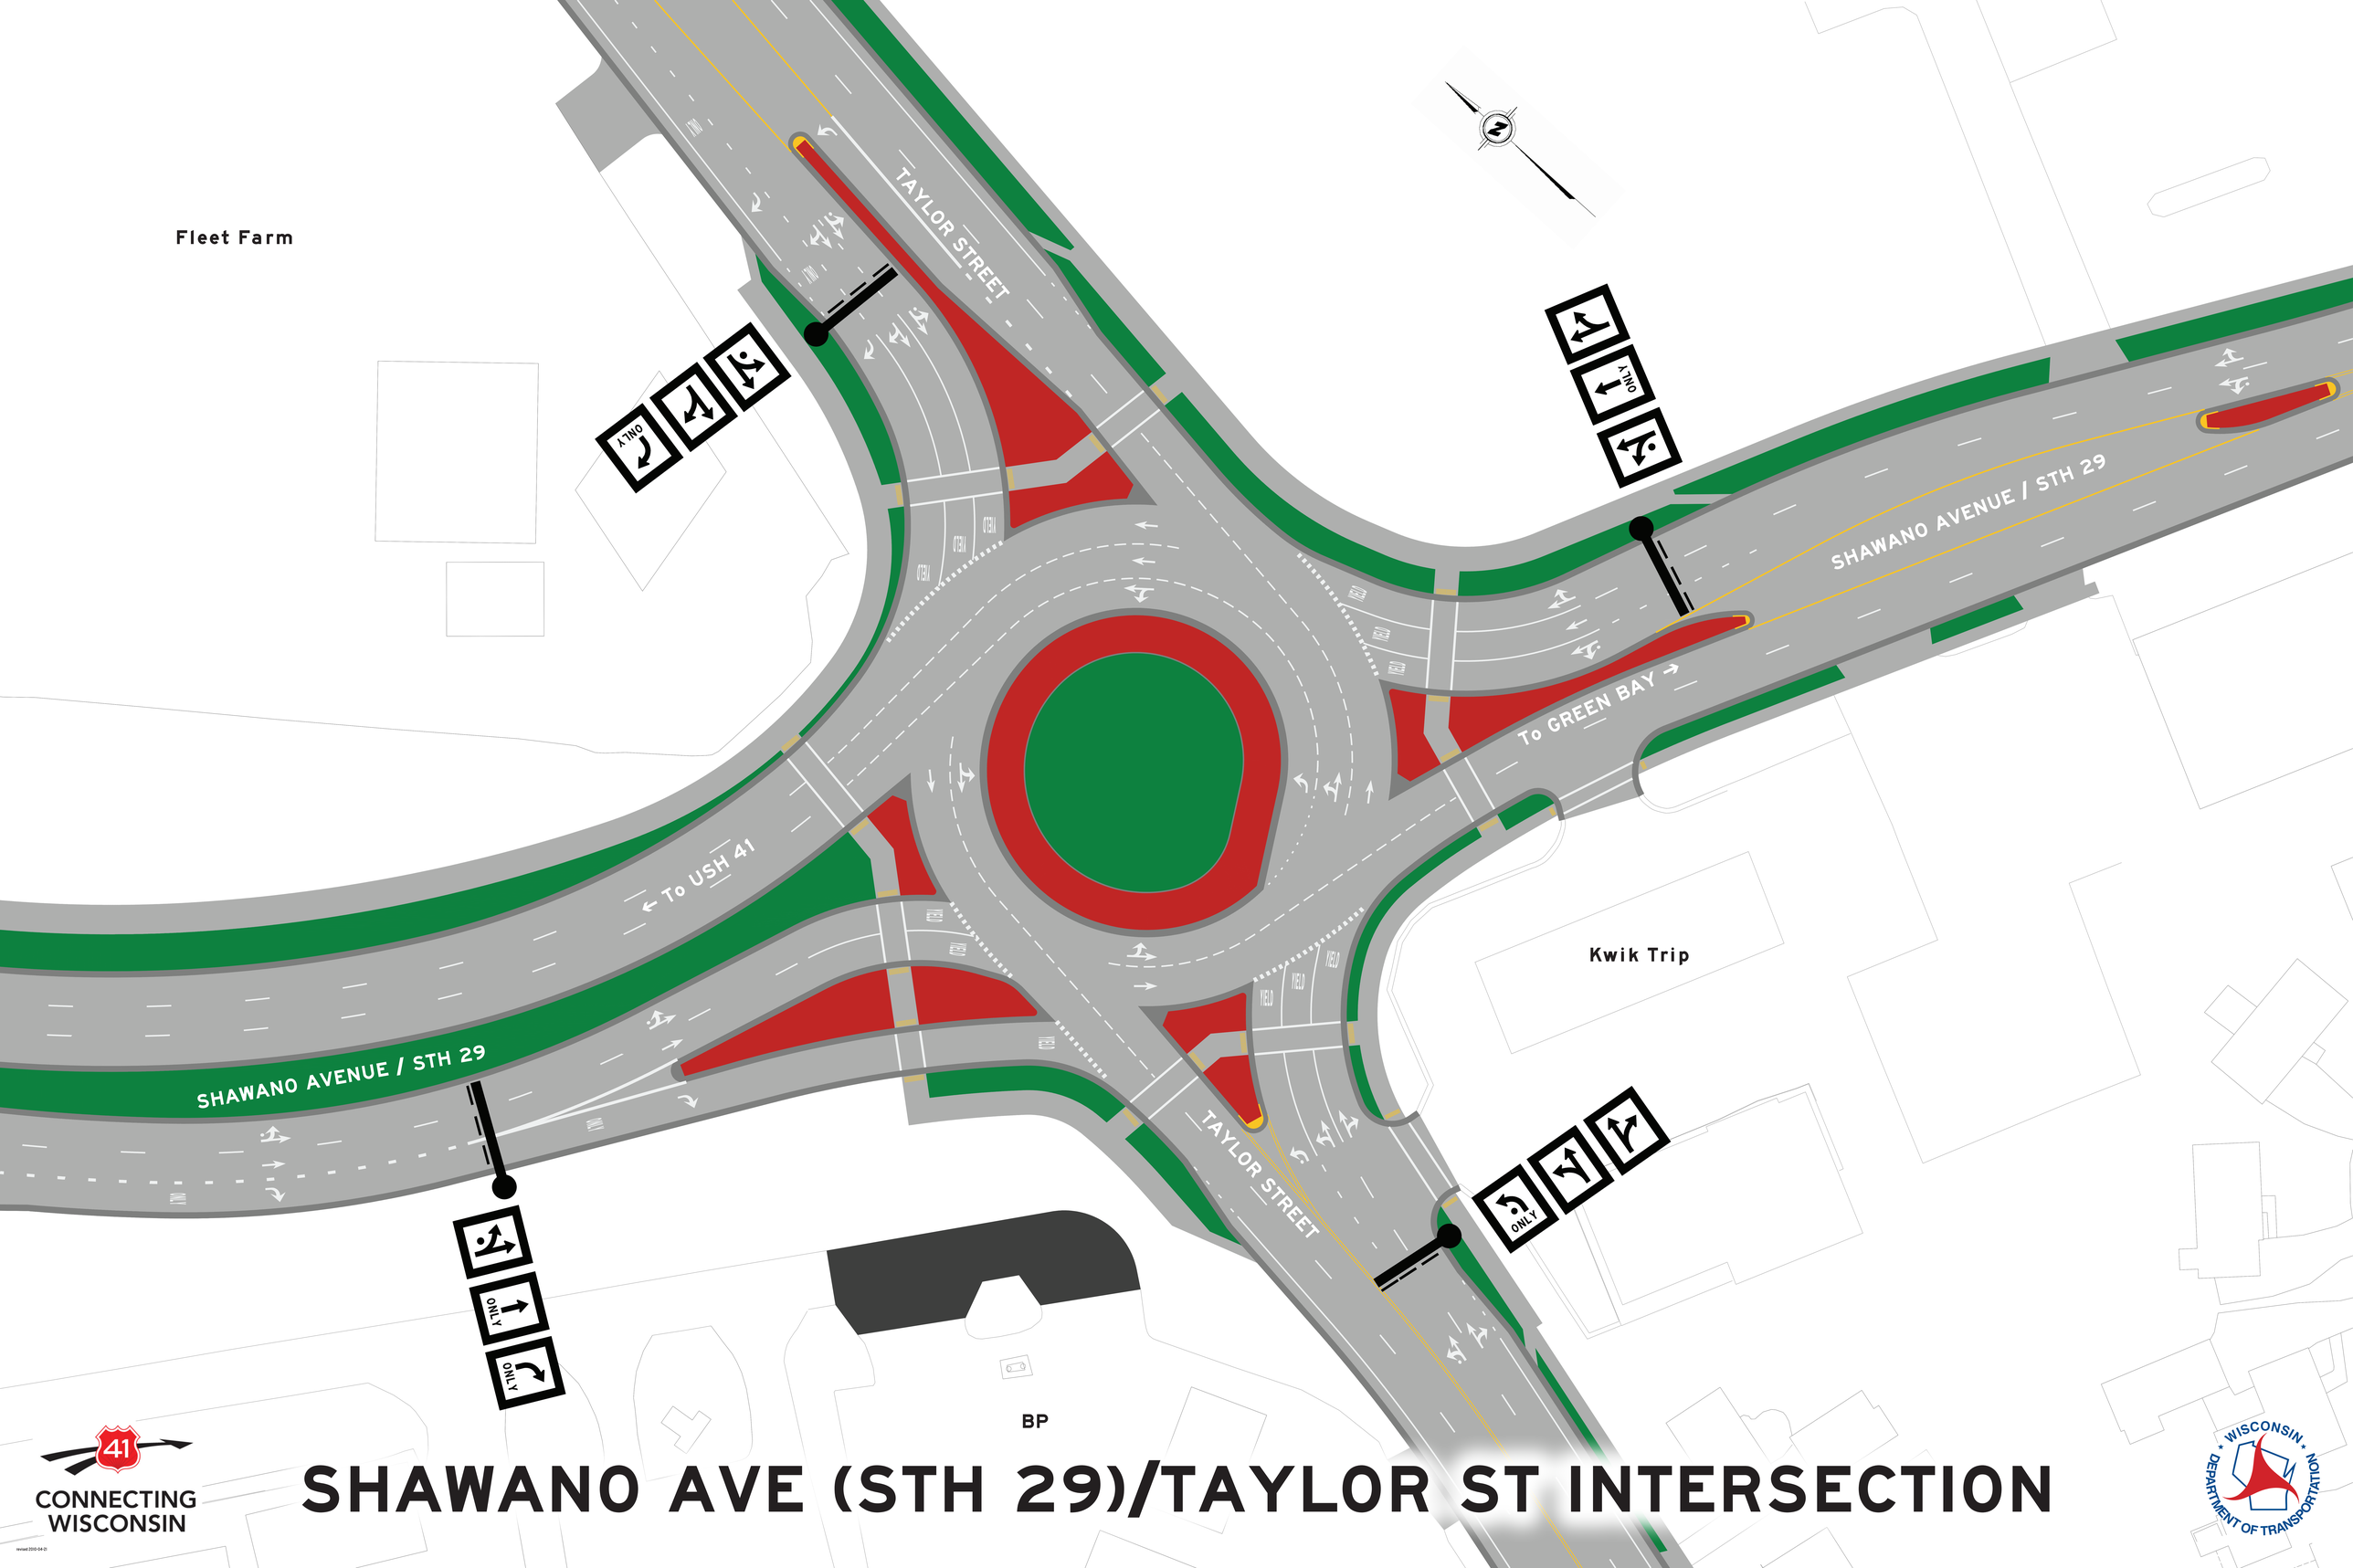

SHAWANO AVE (STH 29)/TAYLOR ST INTERSECTION

CONNECTING WISCONSIN

revised 2010-04-21

WISCONSIN DEPARTMENT OF TRANSPORTATION