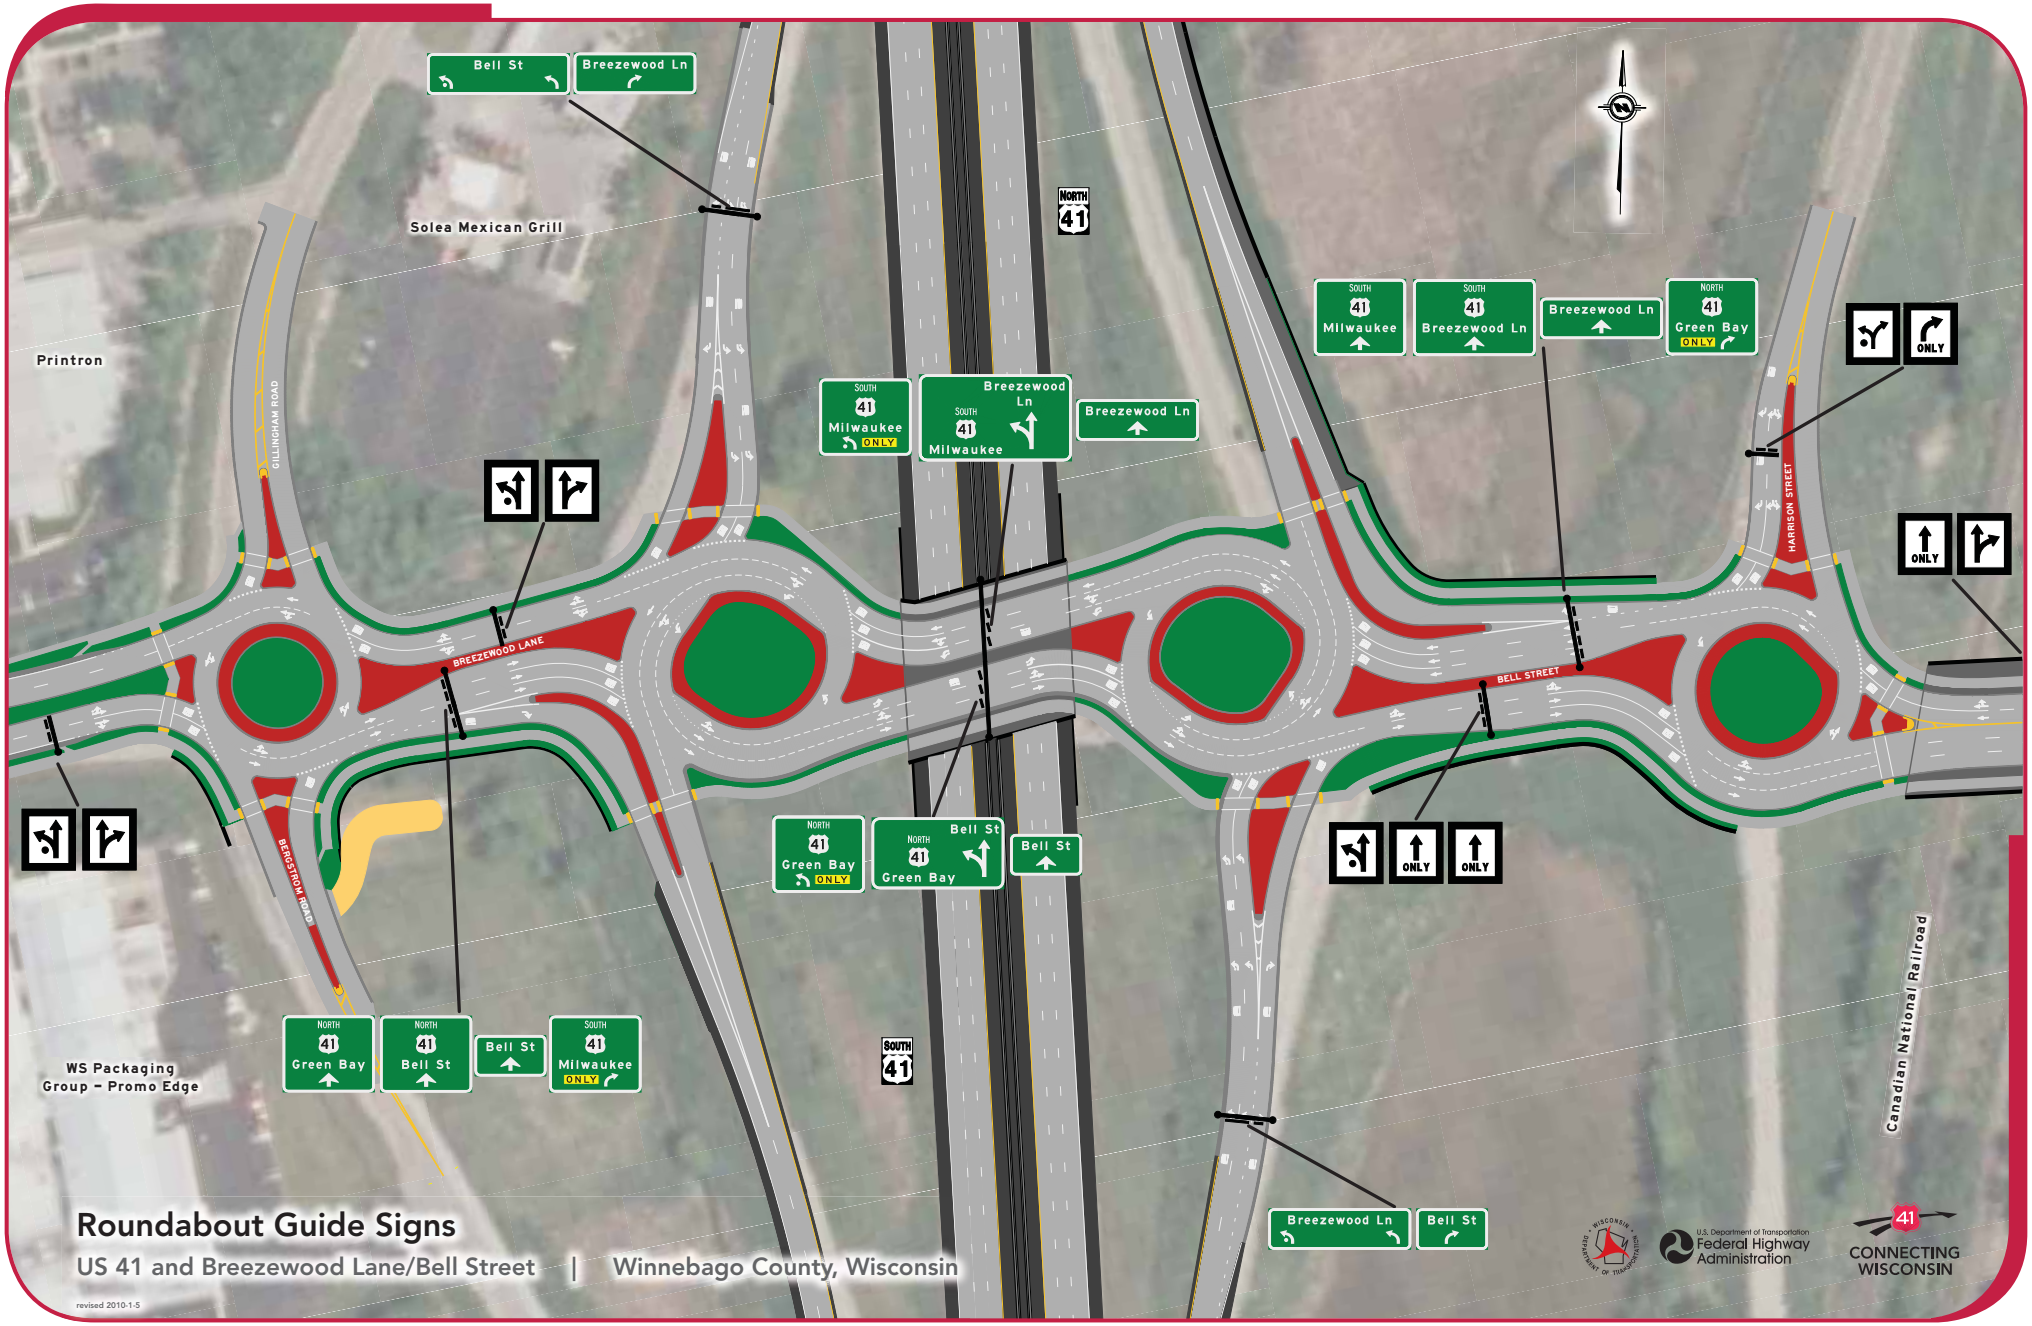
Bell St
Breezewood Ln
Solea Mexican Grill
Printron
GILLINGHAM ROAD
NORTH 41
SOUTH 41 Milwaukee ONLY
SOUTH 41 Breezewood Ln Milwaukee
Breezewood Ln
SOUTH 41 Milwaukee
SOUTH 41 Breezewood Ln
Breezewood Ln
NORTH 41 Green Bay ONLY
ONLY
HARRISON STREET
ONLY
BREEZEWOOD LANE
BELL STREET
NORTH 41 Green Bay ONLY
NORTH 41 Green Bay
Bell St
Bell St
ONLY
ONLY
BERGSTROM ROAD
NORTH 41 Green Bay
NORTH 41 Bell St
Bell St
SOUTH 41 Milwaukee ONLY
SOUTH 41
WS Packaging Group - Promo Edge
Canadian National Railroad
Breezewood Ln
Bell St
Roundabout Guide Signs
US 41 and Breezewood Lane/Bell Street | Winnebago County, Wisconsin
revised 2010-1-5
U.S. Department of Transportation
Federal Highway Administration
CONNECTING WISCONSIN