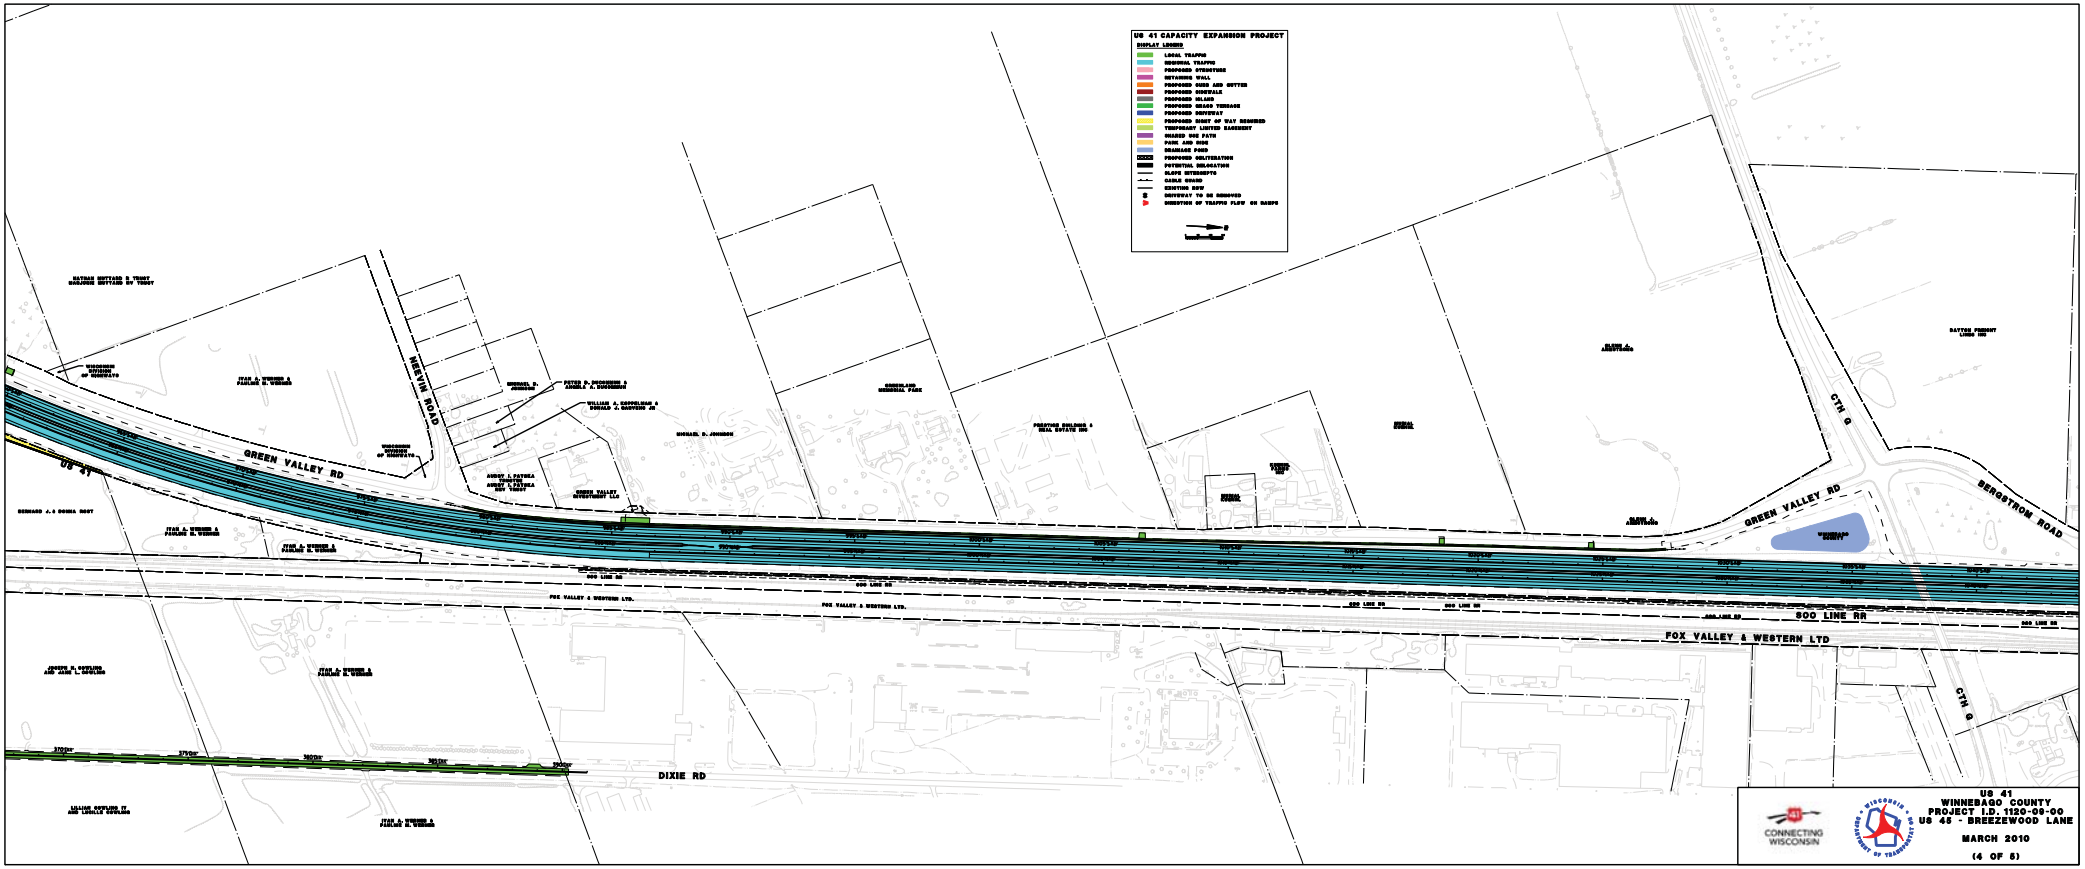

US 41
WINNEBAGO COUNTY
PROJECT I.D. 1120-09-00
US 45 - BREEZEWOOD LANE

MARCH 2010

(4 OF 5)