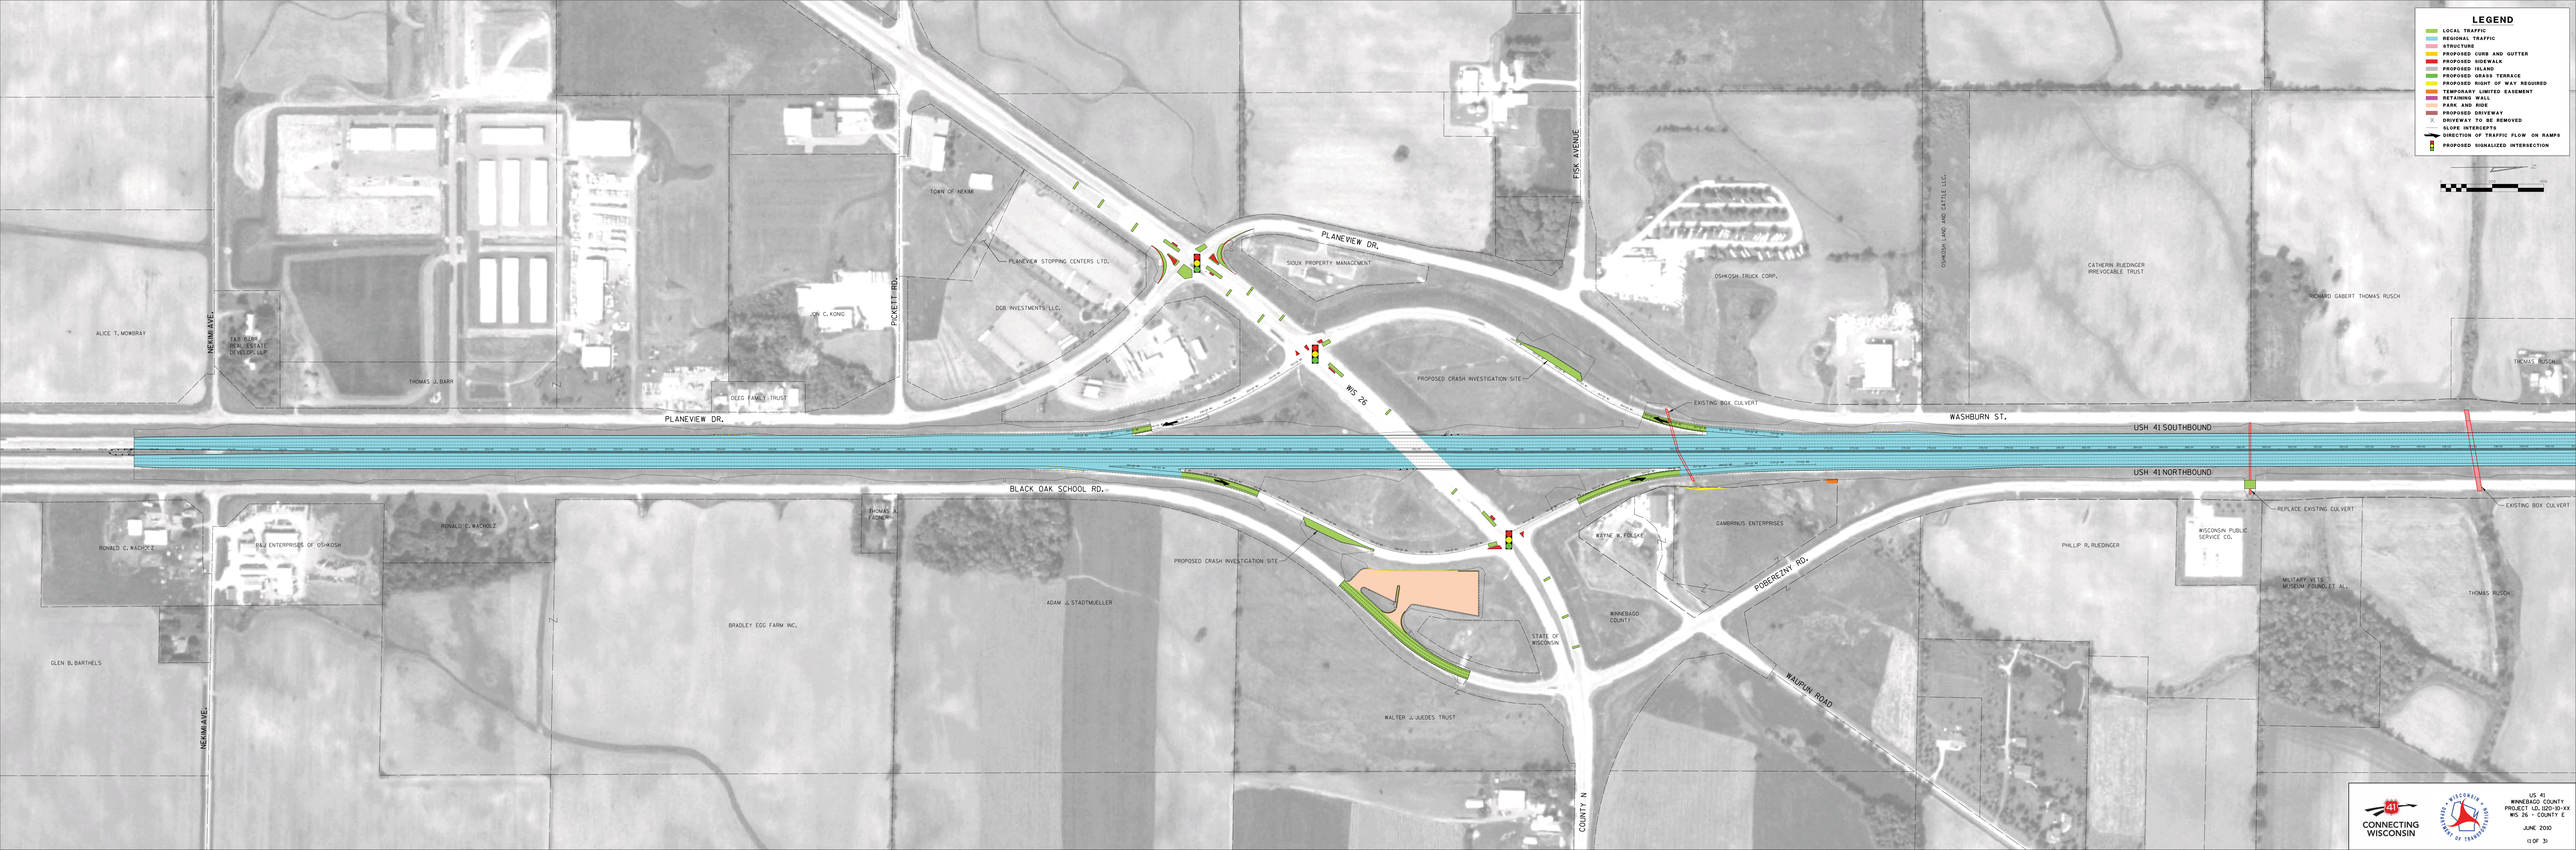
LEGEND
LOCAL TRAFFIC
REGIONAL TRAFFIC
STRUCTURE
PROPOSED CURB AND GUTTER
PROPOSED SIDEWALK
PROPOSED ISLAND
PROPOSED GRASS TERRACE
PROPOSED RIGHT-OF-WAY REQUIRED
TEMPORARY LIMITED EASEMENT
RETAINING WALL
PARK AND RIDE
PROPOSED DRIVEWAY
DRIVEWAY TO BE REMOVED
SLOPE INTERCEPTS
DIRECTION OF TRAFFIC FLOW ON RAMPS
PROPOSED SIGNALIZED INTERSECTION
0
100
200
PLANEVIEW DR.
WASHBURN ST.
USH 41 SOUTHBOUND
USH 41 NORTHBOUND
BLACK OAK SCHOOL RD.
WIS 26
FISK AVENUE
PICKETT RD.
NEKIMI AVE.
COUNTY N
POSEYCNTY RD.
WAUPUN ROAD
PROPOSED CRASH INVESTIGATION SITE
EXISTING BOX CULVERT
REPLACE EXISTING CULVERT
EXISTING BOX CULVERT
TOWN OF NEKIMI
PLANEVIEW STOPPING CENTERS LTD.
OGB INVESTMENTS LLC.
JON C. KONG
SIOUX PROPERTY MANAGEMENT
OSHKOSH TRUCK CORP.
OSHKOSH LAND AND CATTLE LLC.
CATHERN RUEDINGER IRREVOCABLE TRUST
RICHARD GABERT THOMAS RUSCH
THOMAS RUSCH
ALICE T. MURRAY
T&B BARR REAL ESTATE DEVELOPMENT
THOMAS J. BARR
DEEG FAMILY TRUST
RONALD C. WACHOLZ
F&J ENTERPRISES OF OSHKOSH
GLEN B. BARTHELS
BRADLEY EGG FARM INC.
ADAM J. STADTMUELLER
WALTER J. JUEDES TRUST
STATE OF WISCONSIN
WINNEBAGO COUNTY
WAYNE W. FOLSKE
GAMBRINUS ENTERPRISES
PHILLIP R. RUEDINGER
WISCONSIN PUBLIC SERVICE CO.
MILITARY VETS MUSEUM FOUNDLET AL.
THOMAS RUSCH
CONNECTING WISCONSIN
US 41
WINNEBAGO COUNTY
PROJECT I.D. 1020-10-XX
WIS 26 - COUNTY E
JUNE 2010
13 OF 31