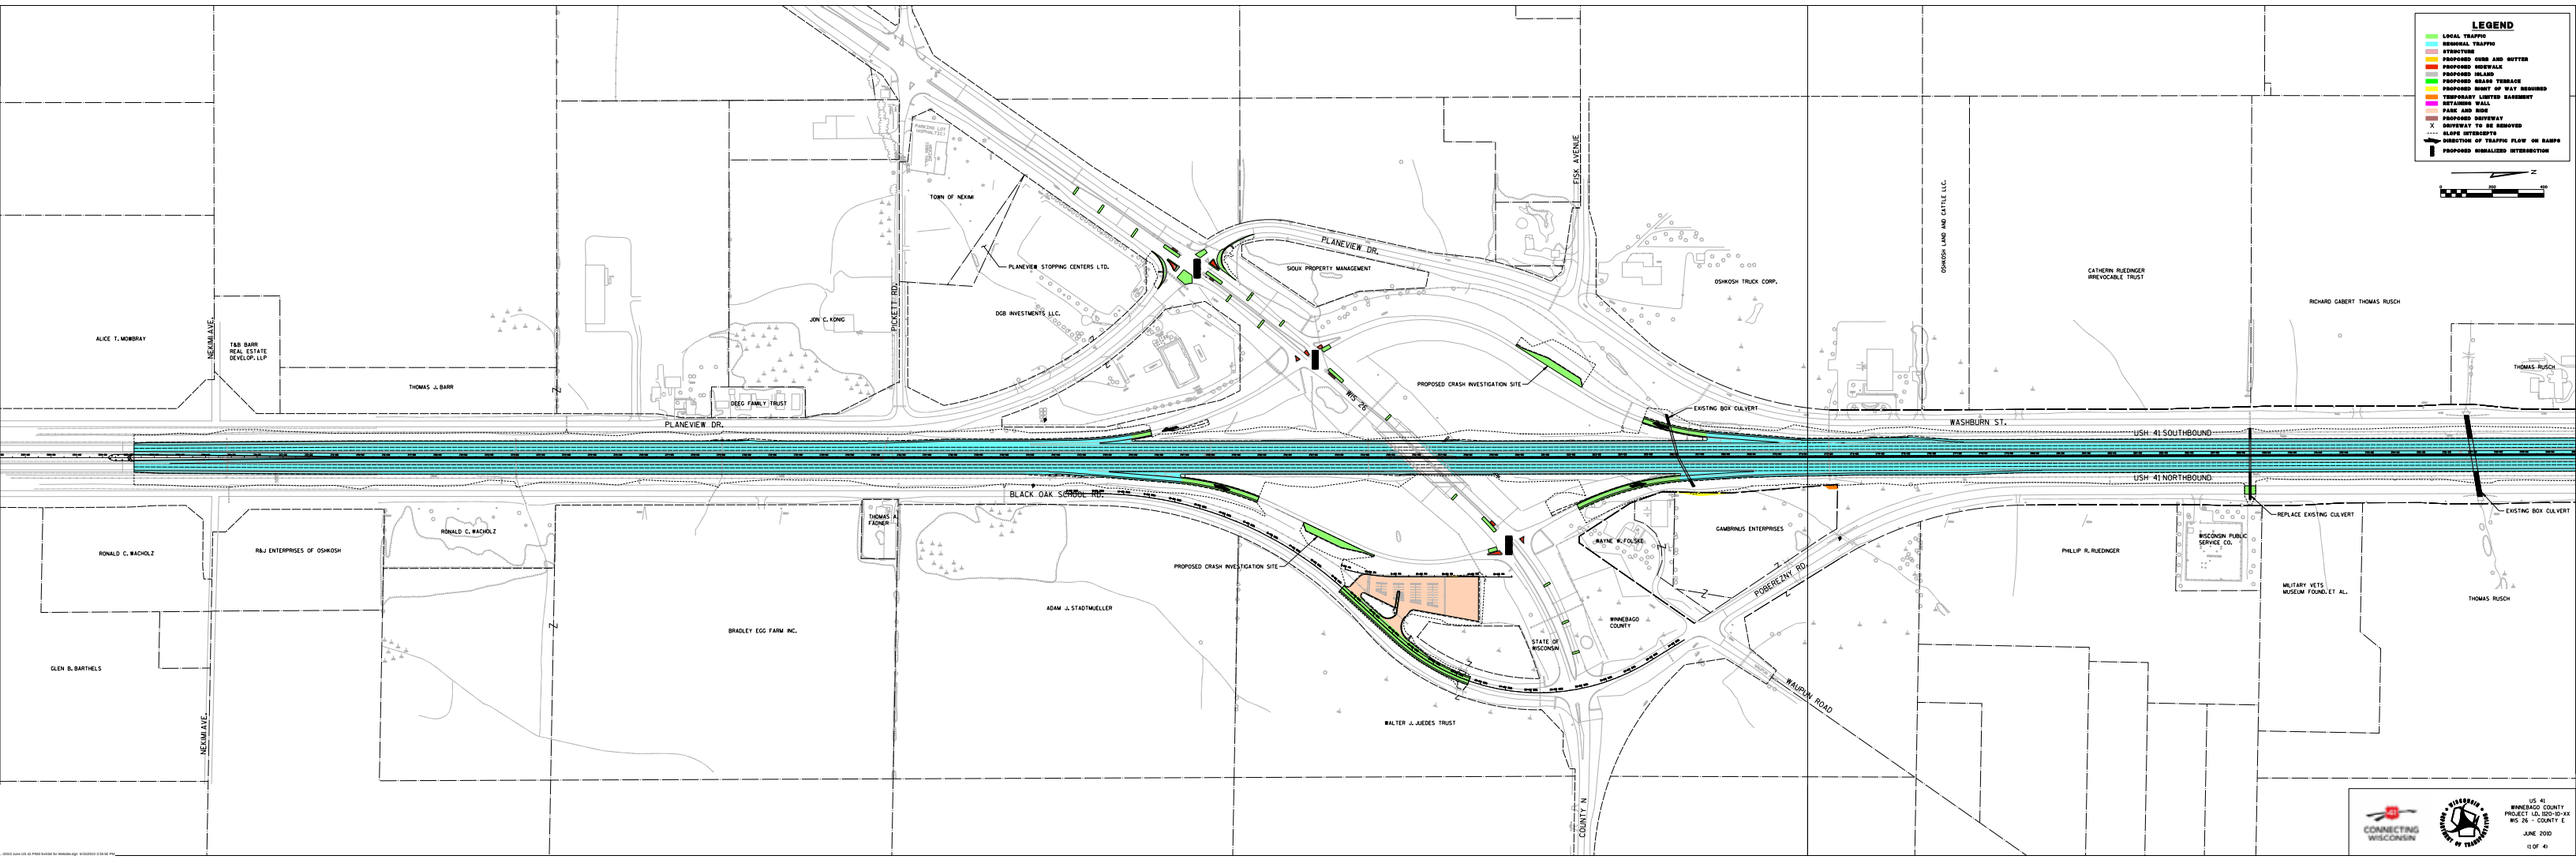

CONNECTING WISCONSIN

US 41
WINNEBAGO COUNTY
PROJECT I.D. 1200-10-XX
WIS 26 - COUNTY E

JUNE 2010

12 OF 49

2010-0 June US 41 PWB Exhibit for Website.dgn 6/29/2010 2:33:32 PM