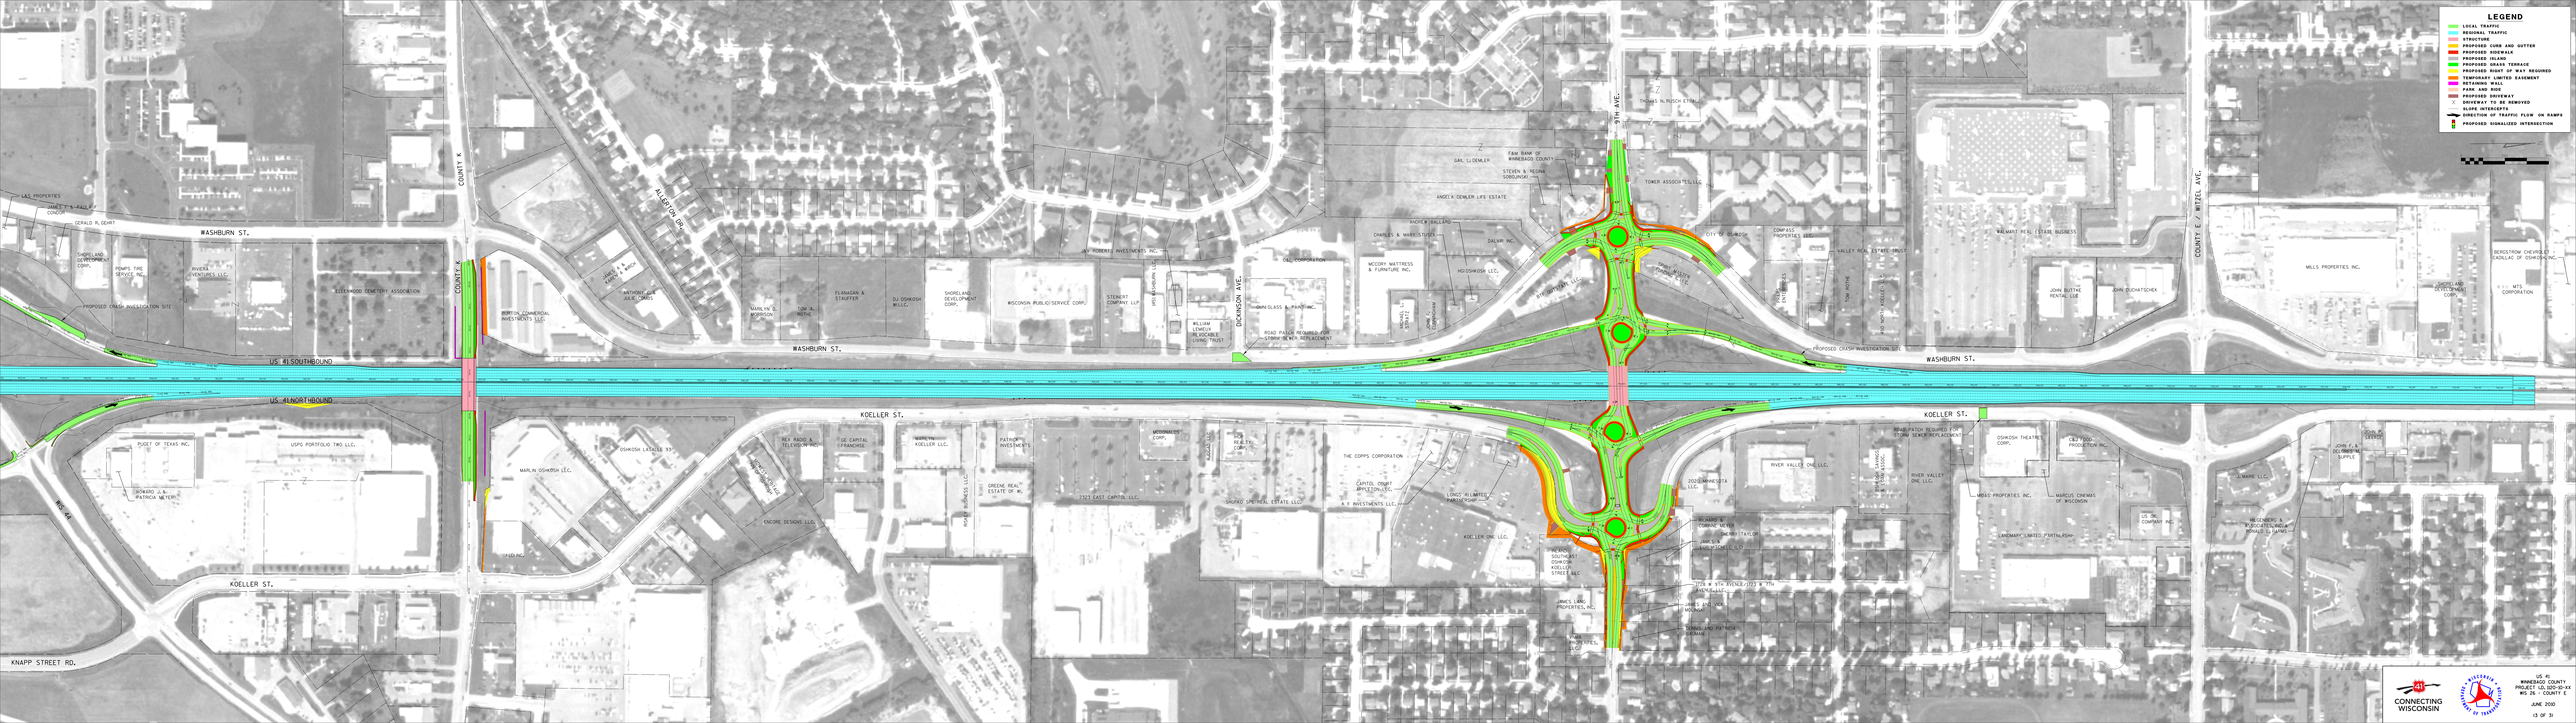
LEGEND
LOCAL TRAFFIC
REGIONAL TRAFFIC
STRUCTURE
PROPOSED CURB AND GUTTER
PROPOSED SIDEWALK
PROPOSED ISLAND
PROPOSED GRASS TERRACE
PROPOSED RIGHT OF WAY REQUIRED
PROPOSED TEMPORARY EASEMENT
RETAINING WALL
PARK AND RIDE
PROPOSED DRIVEWAY
DRIVEWAY TO BE REMOVED
SLOPE INTERCEPTS
DIRECTION OF TRAFFIC FLOW ON RAMPS
PROPOSED SIGNALIZED INTERSECTION
WASHBURN ST.
KOELLER ST.
US 41 SOUTHBOUND
US 41 NORTHBOUND
COUNTY K
COUNTY E / WITEL AVE.
9TH AVE.
DICKINSON AVE.
ALLERTON DR.
KNAPP STREET RD.
WIS 44
LAS PROPERTIES
JAMES F. & PAULA F. CONDON
GERALD R. DEMPT
SHORELAND DEVELOPMENT CORP.
PEMPS TIRE SERVICE INC.
RIVERA VENTURES LLC
PROPOSED CRASH INVESTIGATION SITE
EVERGREEN CEMETERY ASSOCIATION
BERTON COMMERCIAL INVESTMENTS LLC
JAMES J. & ANN E. BERTON
ANTHONY G. & JULIE CONDES
MARLIN R. DOPSON
LOR JR. PETRIE
FLANAGAN & STAUFFER
DJ OSHKOSH MULLC
SHORELAND DEVELOPMENT CORP.
WISCONSIN PUBLIC SERVICE CORP.
STENERT COMPANY LLP
WILLIAM & JUDY WOODBURY LIVING TRUST
ROAD PATCH REQUIRED FOR STORM SEWER REPLACEMENT
GAL LLC
OSHKOSH LLC
CHARLES & MARY STUPCA
MCCORY MATTRESS & FURNITURE INC.
DALWIN INC.
ANDREA DEMLER LIFE ESTATE
GAL LLDEMLER
FARM BANK OF WINNEBAGO COUNTY
STEVEN & REGINA SOBUNCIAK
THOMAS N. MUSCH ETAL
TOWER ASSOCIATES LLC
CITY OF OSHKOSH
COMPASS PROPERTIES LLC
VALLEY REAL ESTATE GROUP
WALMART REAL ESTATE BUSINESS
JOHN BUTTHE RENTAL LLC
JOHN DUCHATSCHEK
MILLS PROPERTIES INC.
BERGSTROM CHEVROLET CADILLAC OF OSHKOSH INC.
SHORELAND DEVELOPMENT CORP.
MTI CORPORATION
PUGET OF TEXAS INC.
USPC PORTFOLIO TWO LLC.
HOWARD J. & PATRICIA MEYER
MARLIN OSHKOSH LLC.
OSHKOSH LATAILLE 93
REX RADIO & TELEVISION INC.
GE CAPITAL FRANCHISE
MARLIN KOELLER LLC.
PATRONS INVESTMENTS
GREENE REAL ESTATE OF WI.
2303 EAST CAPITOL LLC.
MCDONALDS CORP.
BOB & BETTY CORP.
THE COPPS CORPORATION
CAPITOL COURT APPLETON LLC.
K.F. INVESTMENTS LLC.
SKONO OR REAL ESTATE LLC
LONGT WILMETTE PARTNERSHIP
KOELLER ONE LLC.
ENCORE DESIGNS LLC.
USA INC.
RIVER VALLEY ONE LLC.
ROAD PATCH REQUIRED FOR STORM SEWER REPLACEMENT
OSHKOSH THEATRES CORP.
CBJ FOOD PRODUCTION INC.
MIKAD PROPERTIES INC.
MARCUS CINEMAS OF WISCONSIN
LANDMARK LIMITED PARTNERSHIP
US 36 COMPANY INC.
JOHN F. & DOLORES SUPPLE
J. MARIE LLC.
WISCONSIN & ROCKWELL REALTY LLC
JAMES LINE PROPERTIES INC.
CONNECTING WISCONSIN
US 41
WINNEBAGO COUNTY
PROJECT ID: 920-10-X4
WIS 26 - COUNTY E
JUNE 2010
13 OF 31